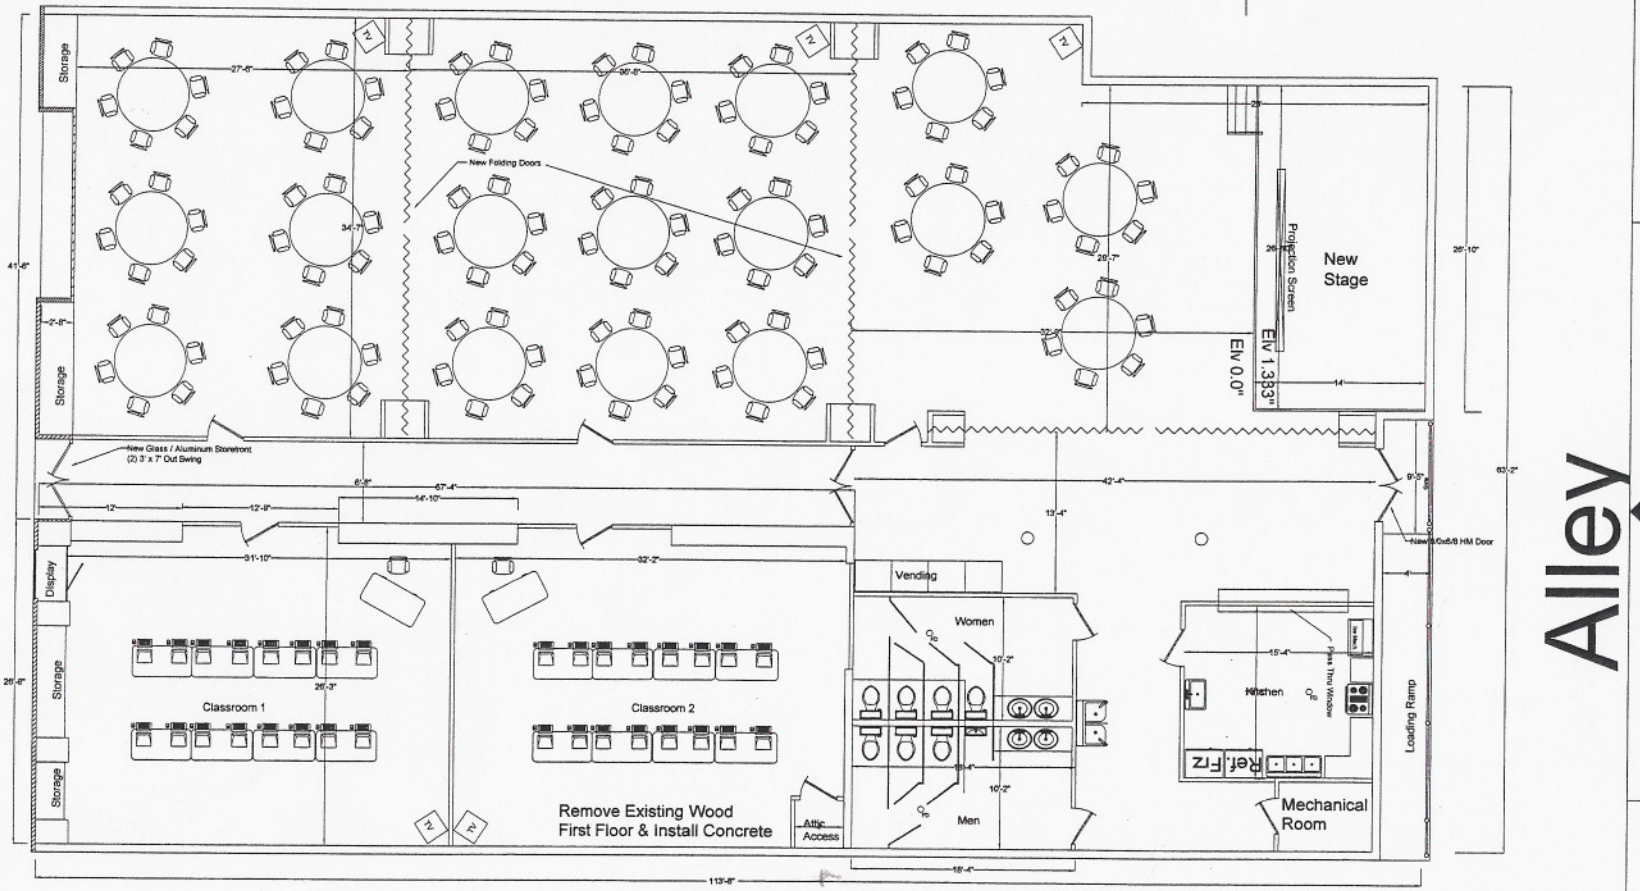
Storage
Storage
Storage
Display
Storage
Storage
New Folding Doors
New Glass / Aluminum Storefront
(2) 3' x 7' Out Swing
Classroom 1
Classroom 2
Remove Existing Wood
First Floor & Install Concrete
Attic Access
Vending
Women
Men
Kitchen
Ref. Frz
Mechanical Room
Loading Ramp
Pass Thru Window
New 6'0x6'8 HM Door
Projection Screen
New Stage
Elv 1.333"
Elv 0.0"
Alley
Example Only
Floor Plan
9-4-07
Fairmont Community Center
1